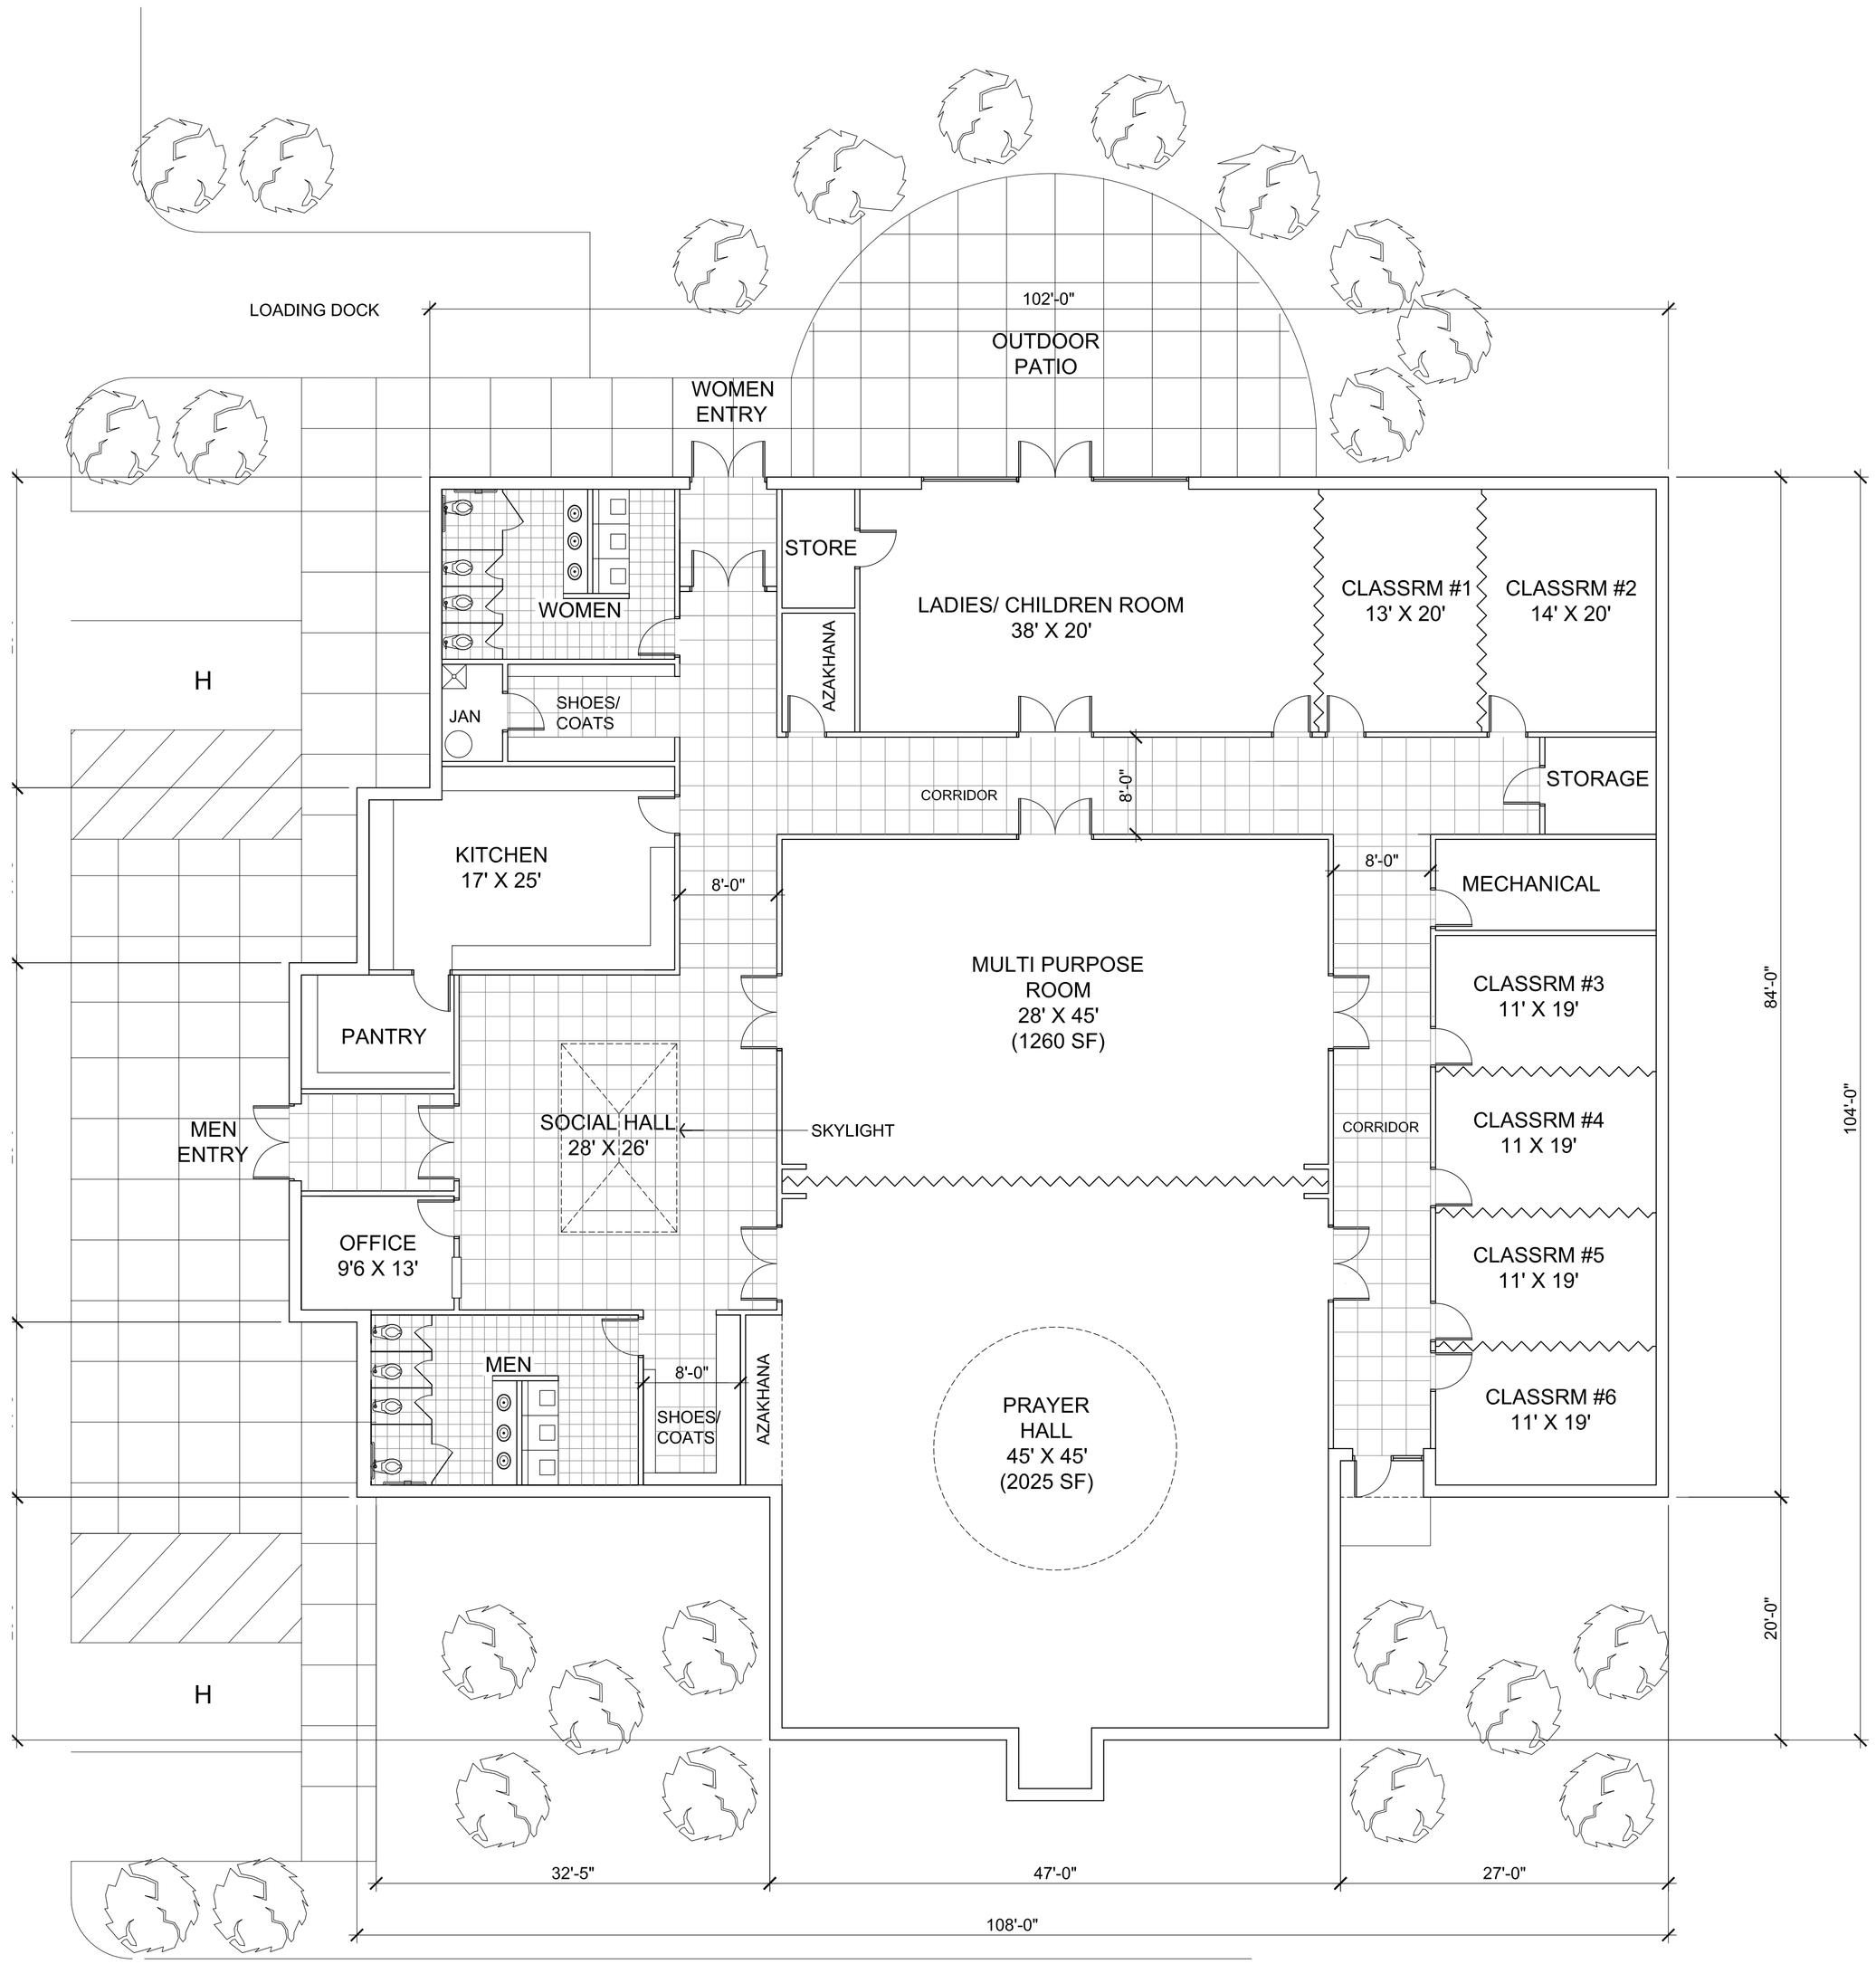

PRELIMINARY FLOOR PLAN

SCALE: 1/8" = 1'-0" SCHEME #3A - 03-10-23

ZAINABIYA ST. LOUIS

RANGWALA ARCHITECTS

ARCHITECTURE SITE PLANNING